Turnpike and Sawgrass Expressway Interchange Concept (Schematic shown is not an approved concept)

SW 10th Street Express Lanes (Schematic shown is not an approved concept)

I-95 Express and SW 10th Street Direct Connect Concept (Schematic shown is not an approved concept)

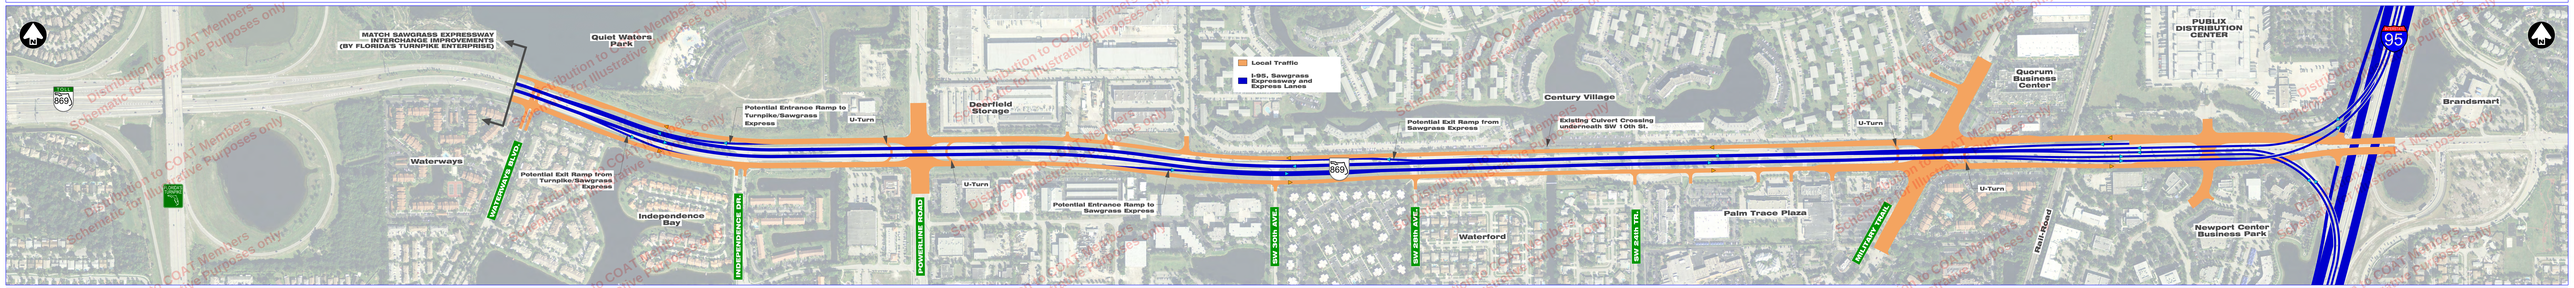

Approx. 0.50 Miles | Approx. 0.60 Miles | Approx. 1.40 Miles | Approx. 0.60 Miles

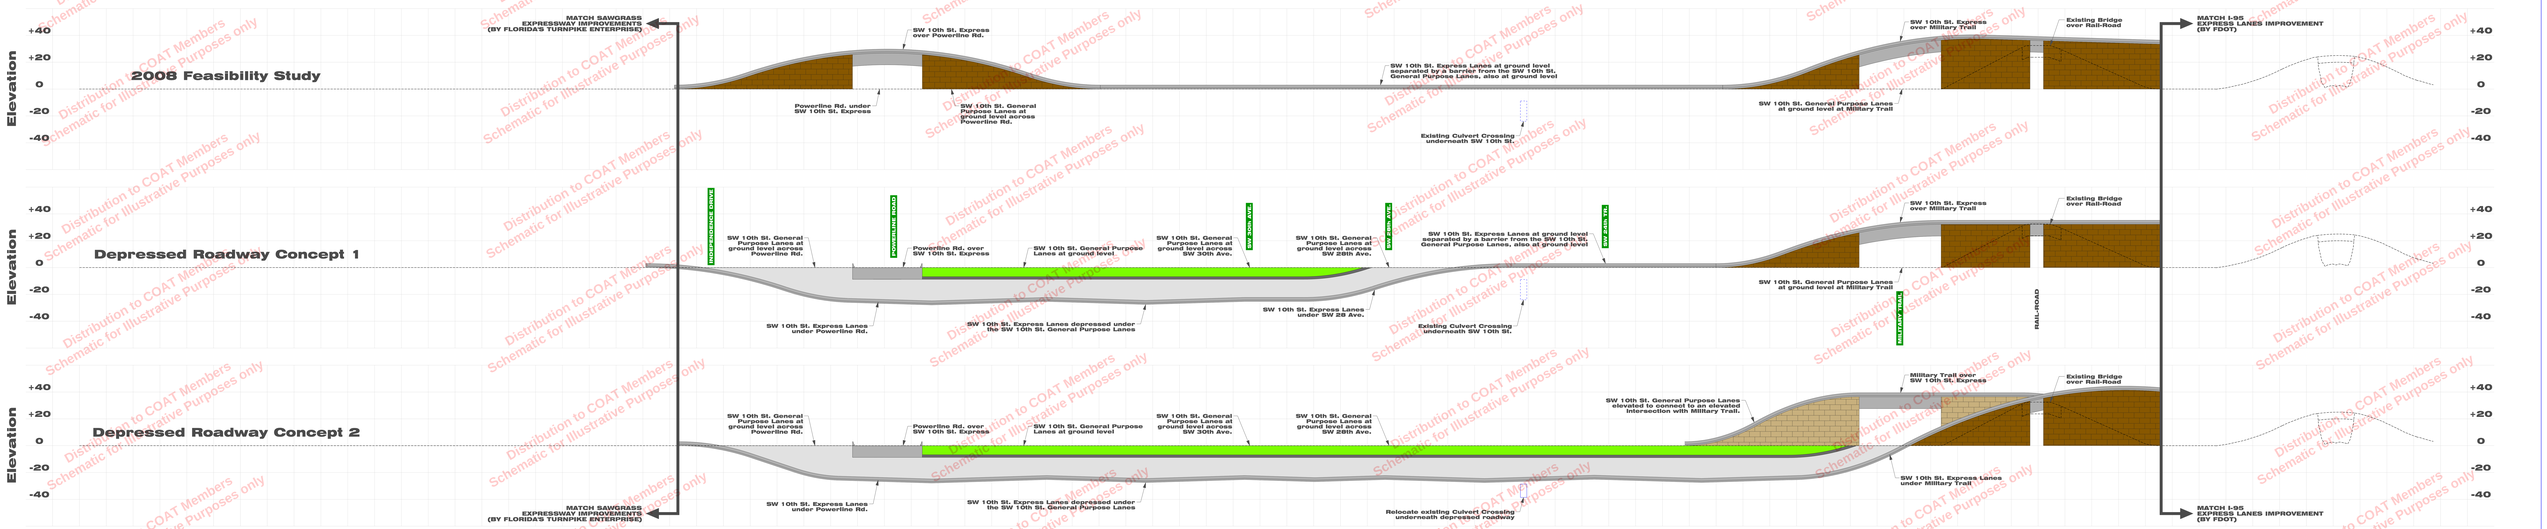

Distribution to COAT Members
Schematic for Illustrative Purposes only

FDOT

SW 10th STREET EXPRESS LANES FROM FLORIDA'S TURNPIKE TO I-95

95 EXPRESS